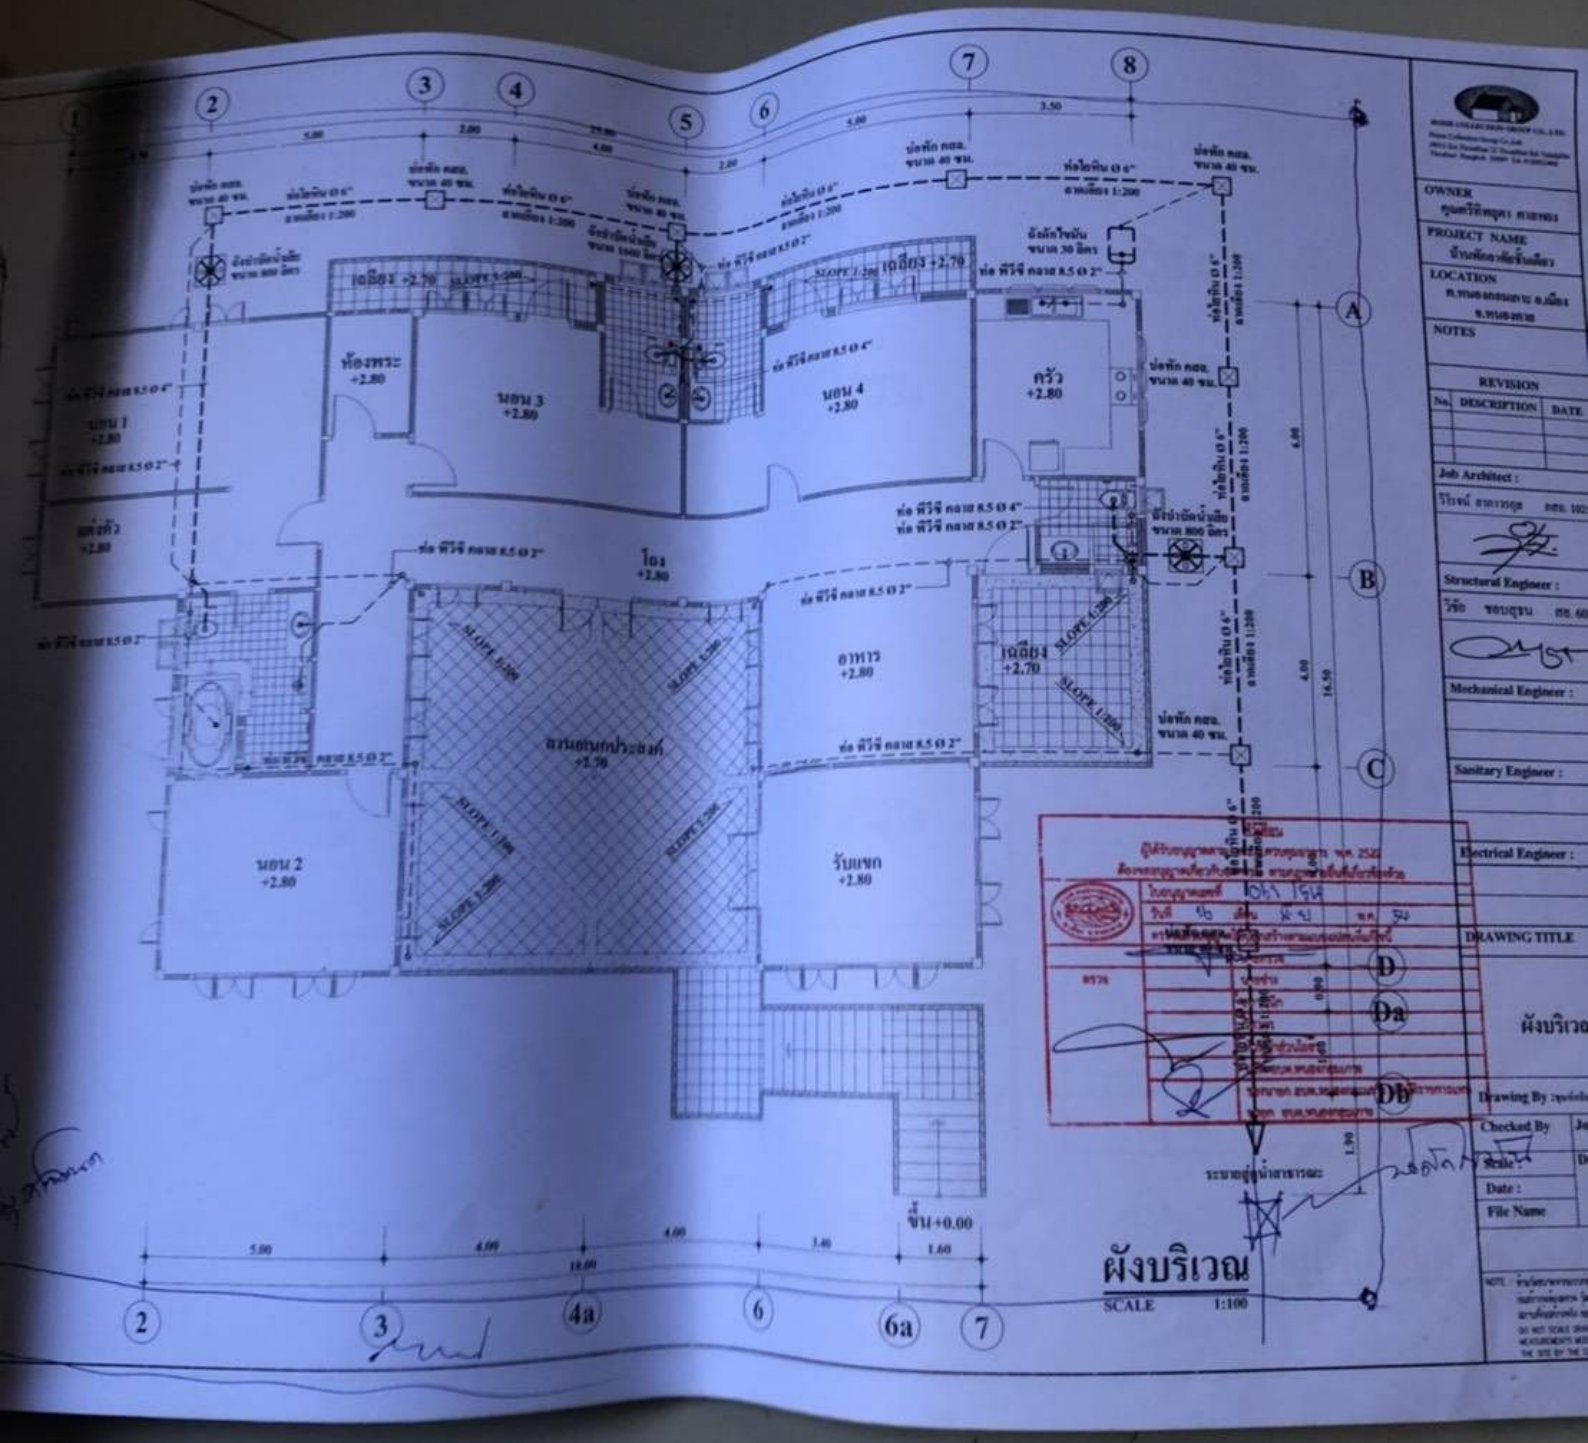
ผังบริเวณ
SCALE 1:100
OWNER
PROJECT NAME
LOCATION
NOTES
REVISION
No. DESCRIPTION DATE
Job Architect :
Structural Engineer :
Mechanical Engineer :
Sanitary Engineer :
Electrical Engineer :
DRAWING TITLE
Drawing By
Checked By
Scale :
Date :
File Name